DATE	
01/20/03	CONSOLIDATE LOTS 7.01 & 7.04, BLOCK 43

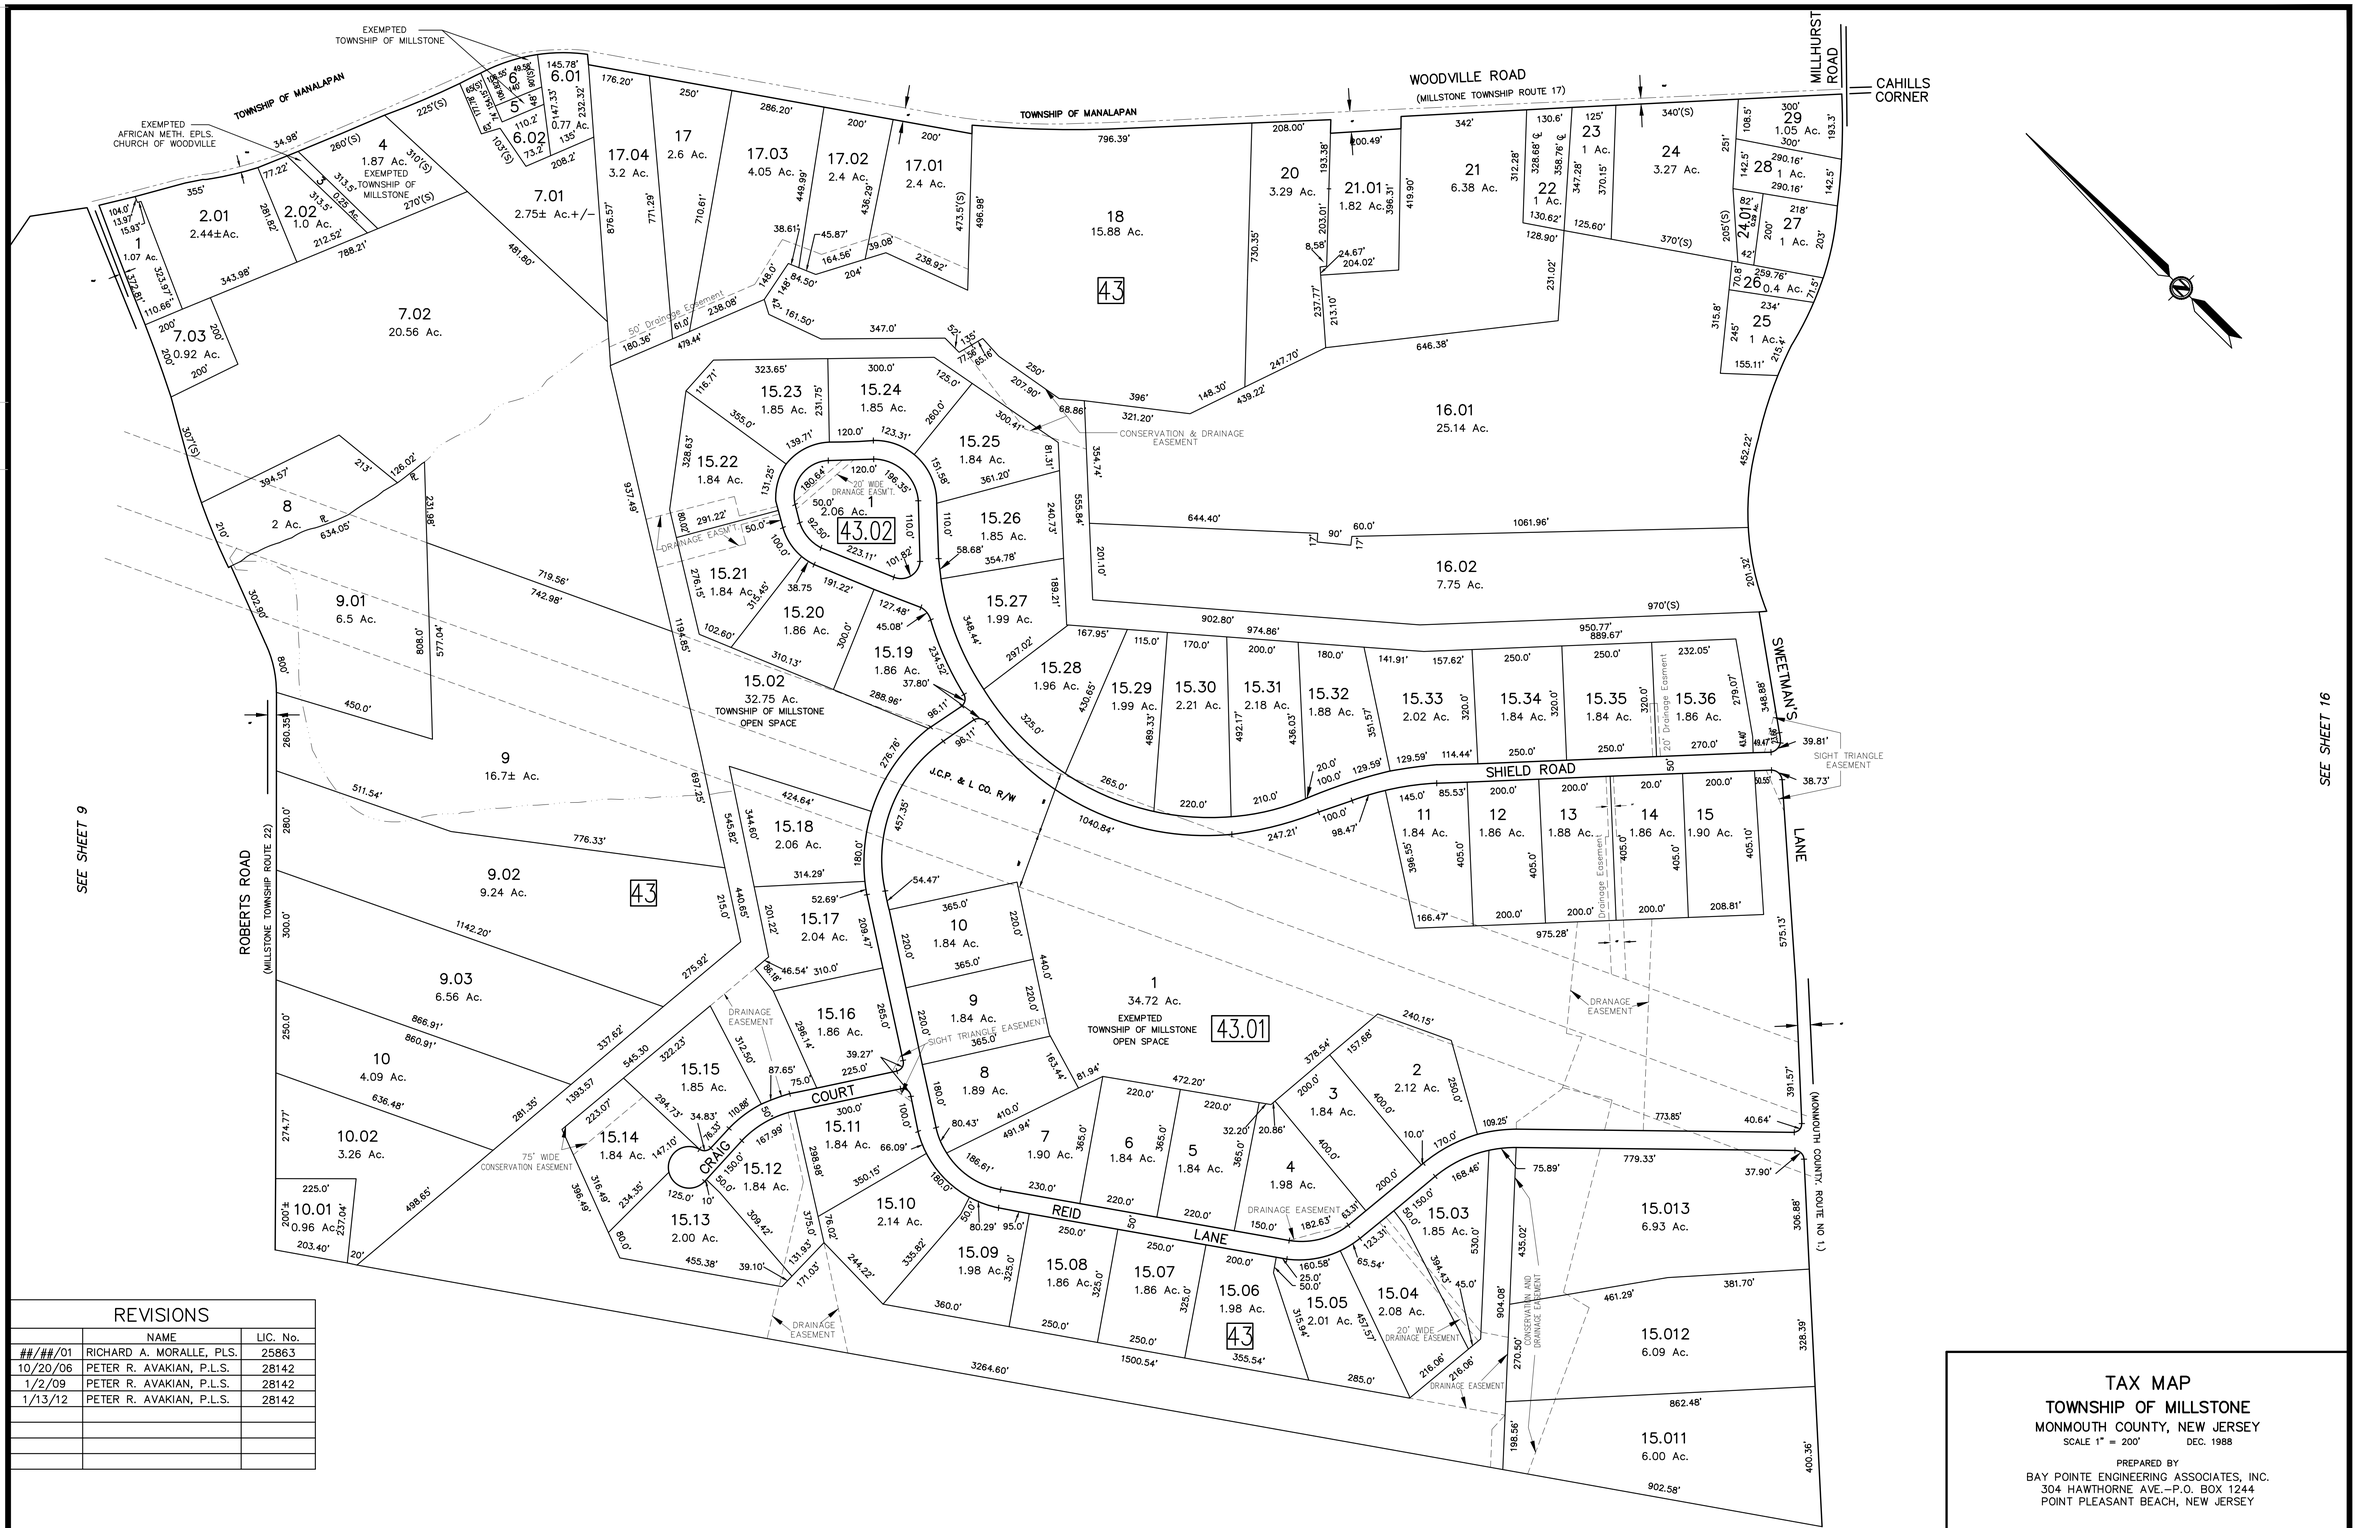

REVISIONS

	NAME	LIC. No.
##/##/01	RICHARD A. MORALLE, PLS.	25863
10/20/06	PETER R. AVAKIAN, P.L.S.	28142
1/2/09	PETER R. AVAKIAN, P.L.S.	28142
1/13/12	PETER R. AVAKIAN, P.L.S.	28142

TAX MAP
TOWNSHIP OF MILLSTONE
MONMOUTH COUNTY, NEW JERSEY

SCALE 1" = 200' DEC. 1988

PREPARED BY
BAY POINTE ENGINEERING ASSOCIATES, INC.
304 HAWTHORNE AVE.–P.O. BOX 1244
POINT PLEASANT BEACH, NEW JERSEY

LEGEND

1 BLOCK NUMBER
3 PARCEL NUMBER

(S)– SCALED DIMENSION OR AREA
(D)– DEED DIMENSION OR AREA
5– DEVELOPMENT LOT NUMBER