REVISION INFO

DATE	8

REVISIONS

	NAME	LIC. No.
12/31/00	RICHARD A. MORALLE, PLS.	25863
01/10/05	PETER R. AVAKIAN, PLS	28142
09/15/05	PETER R. AVAKIAN, PLS	28142
10/20/06	PETER R. AVAKIAN, PLS	28142
10/20/06	PETER R. AVAKIAN, PLS	28142
12/29/10	PETER R. AVAKIAN, PLS	28142

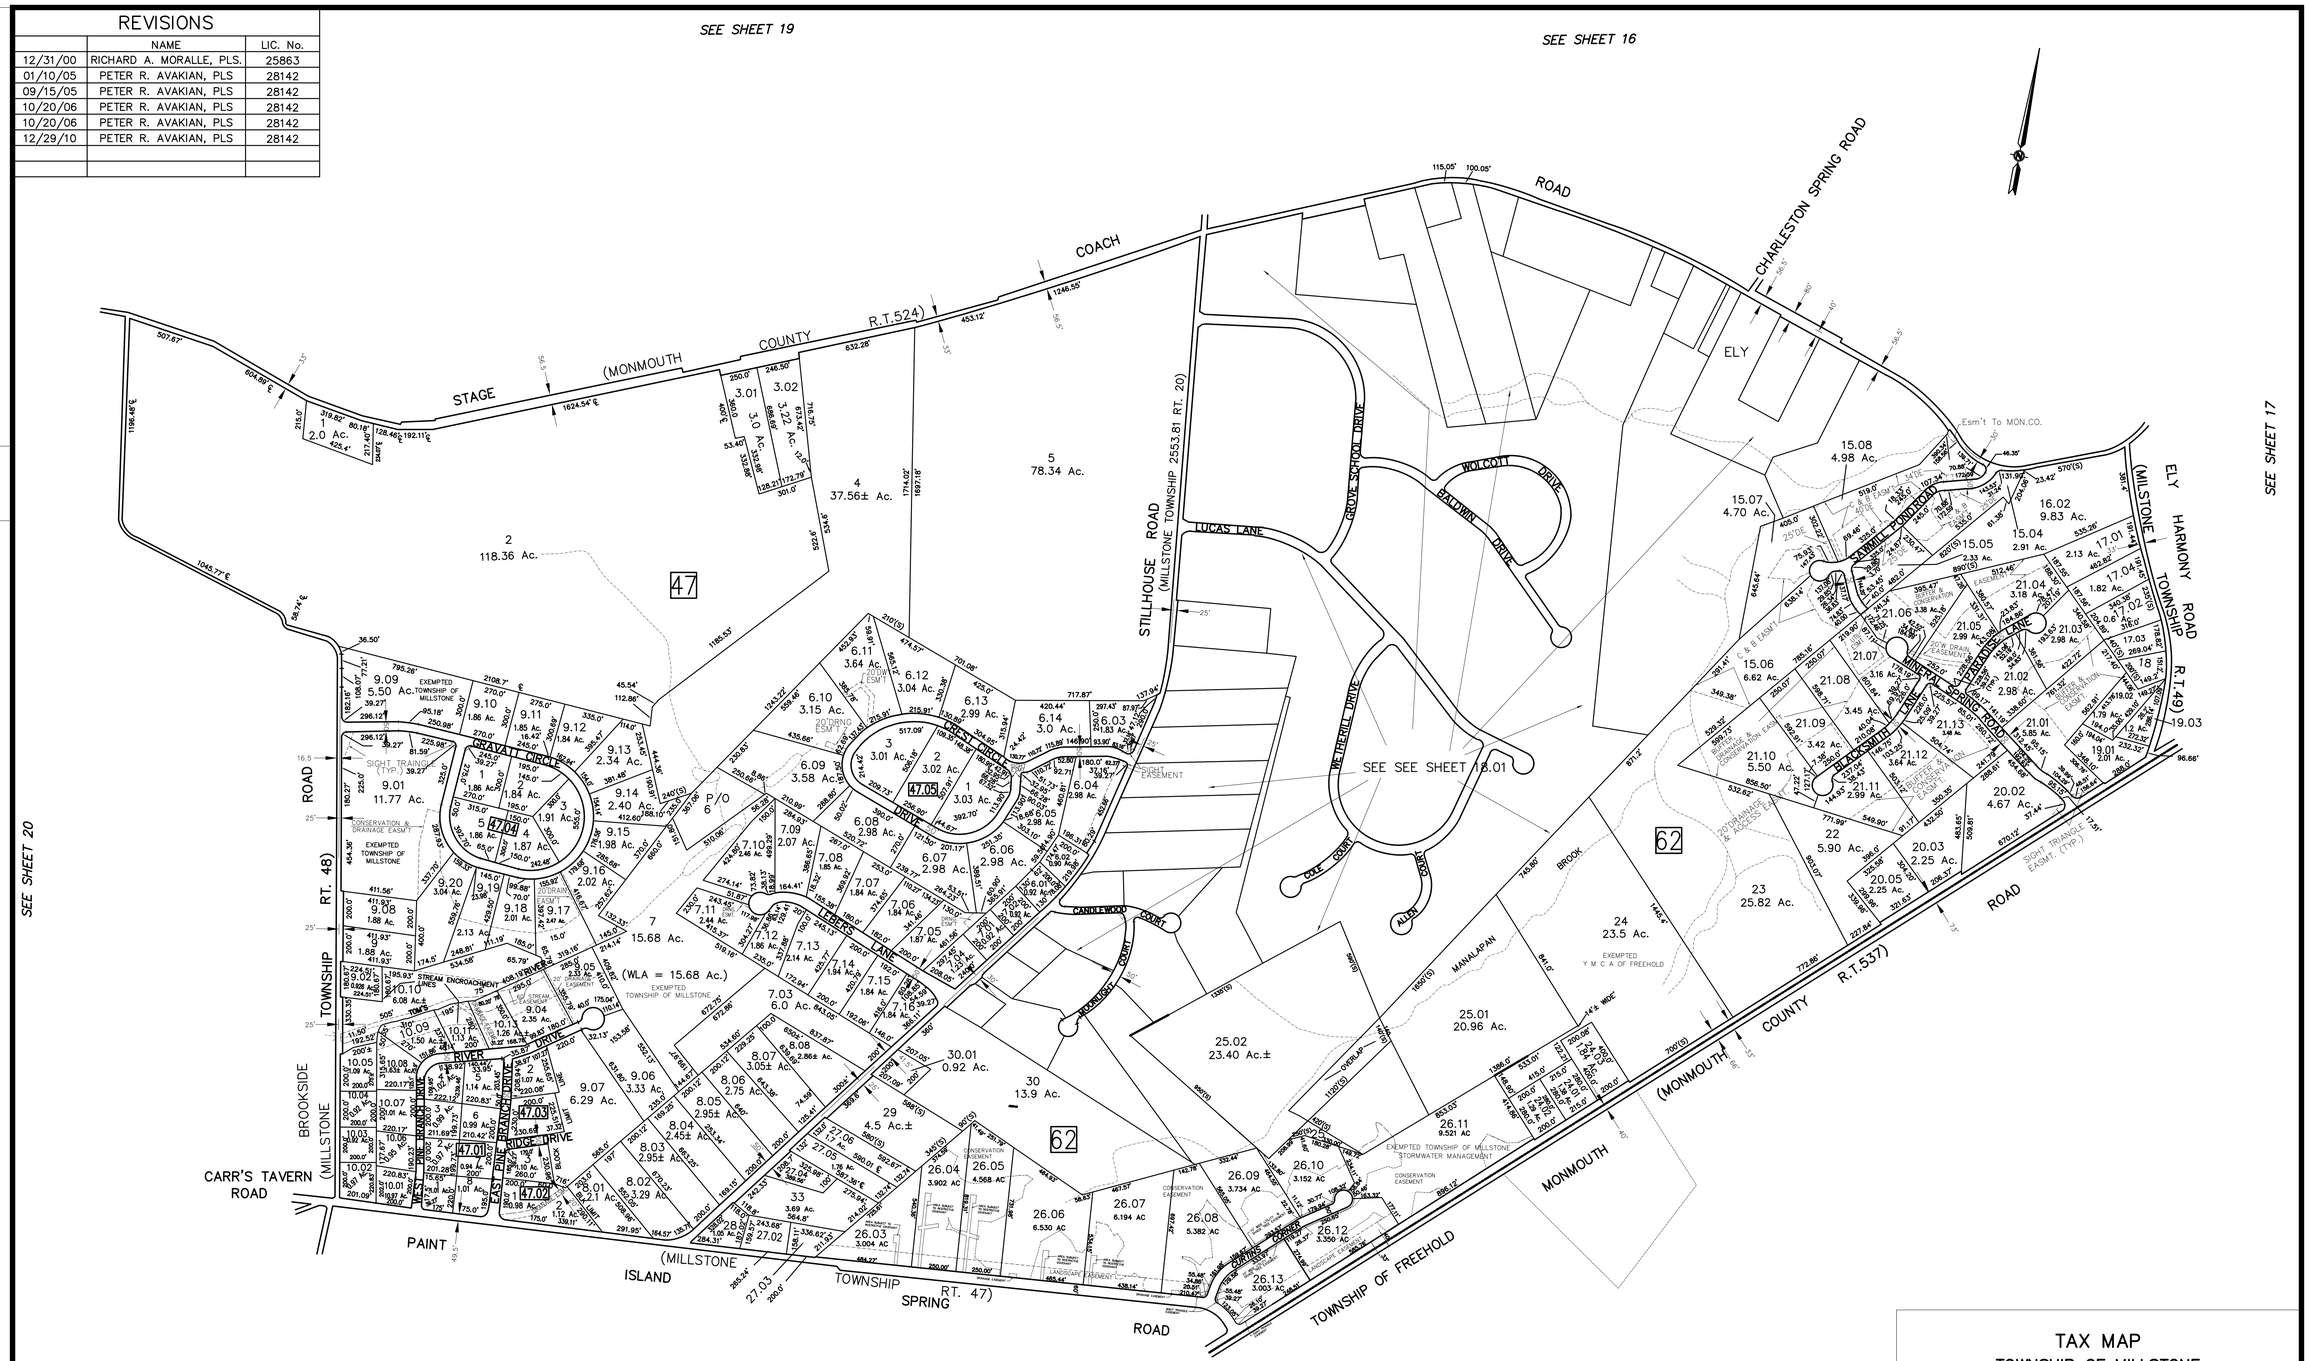

TAX MAP
TOWNSHIP OF MILLSTONE
MONMOUTH COUNTY, NEW JERSEY

SCALE 1" = 400' JAN. 1961

PREPARED BY
VAN NOTE – HARVEY ASSOCIATES
234 NASSAU STREET – PRINCETON, NEW JERSEY
IN ASSOCIATION WITH
AMERICAN AIR SURVEY, INC.
907 PENN AVENUE – PITTSBURG, PA

LEGEND

1 BLOCK NUMBER
3 PARCEL NUMBER

(S)– SCALED DIMENSION OR AREA
(D)– DEED DIMENSION OR AREA
5– DEVELOPMENT LOT NUMBER

NOTE: TO SHOW CONDITIONS AS OF OCTOBER 1 1963