REVISION INFO

DATE
##/##/00

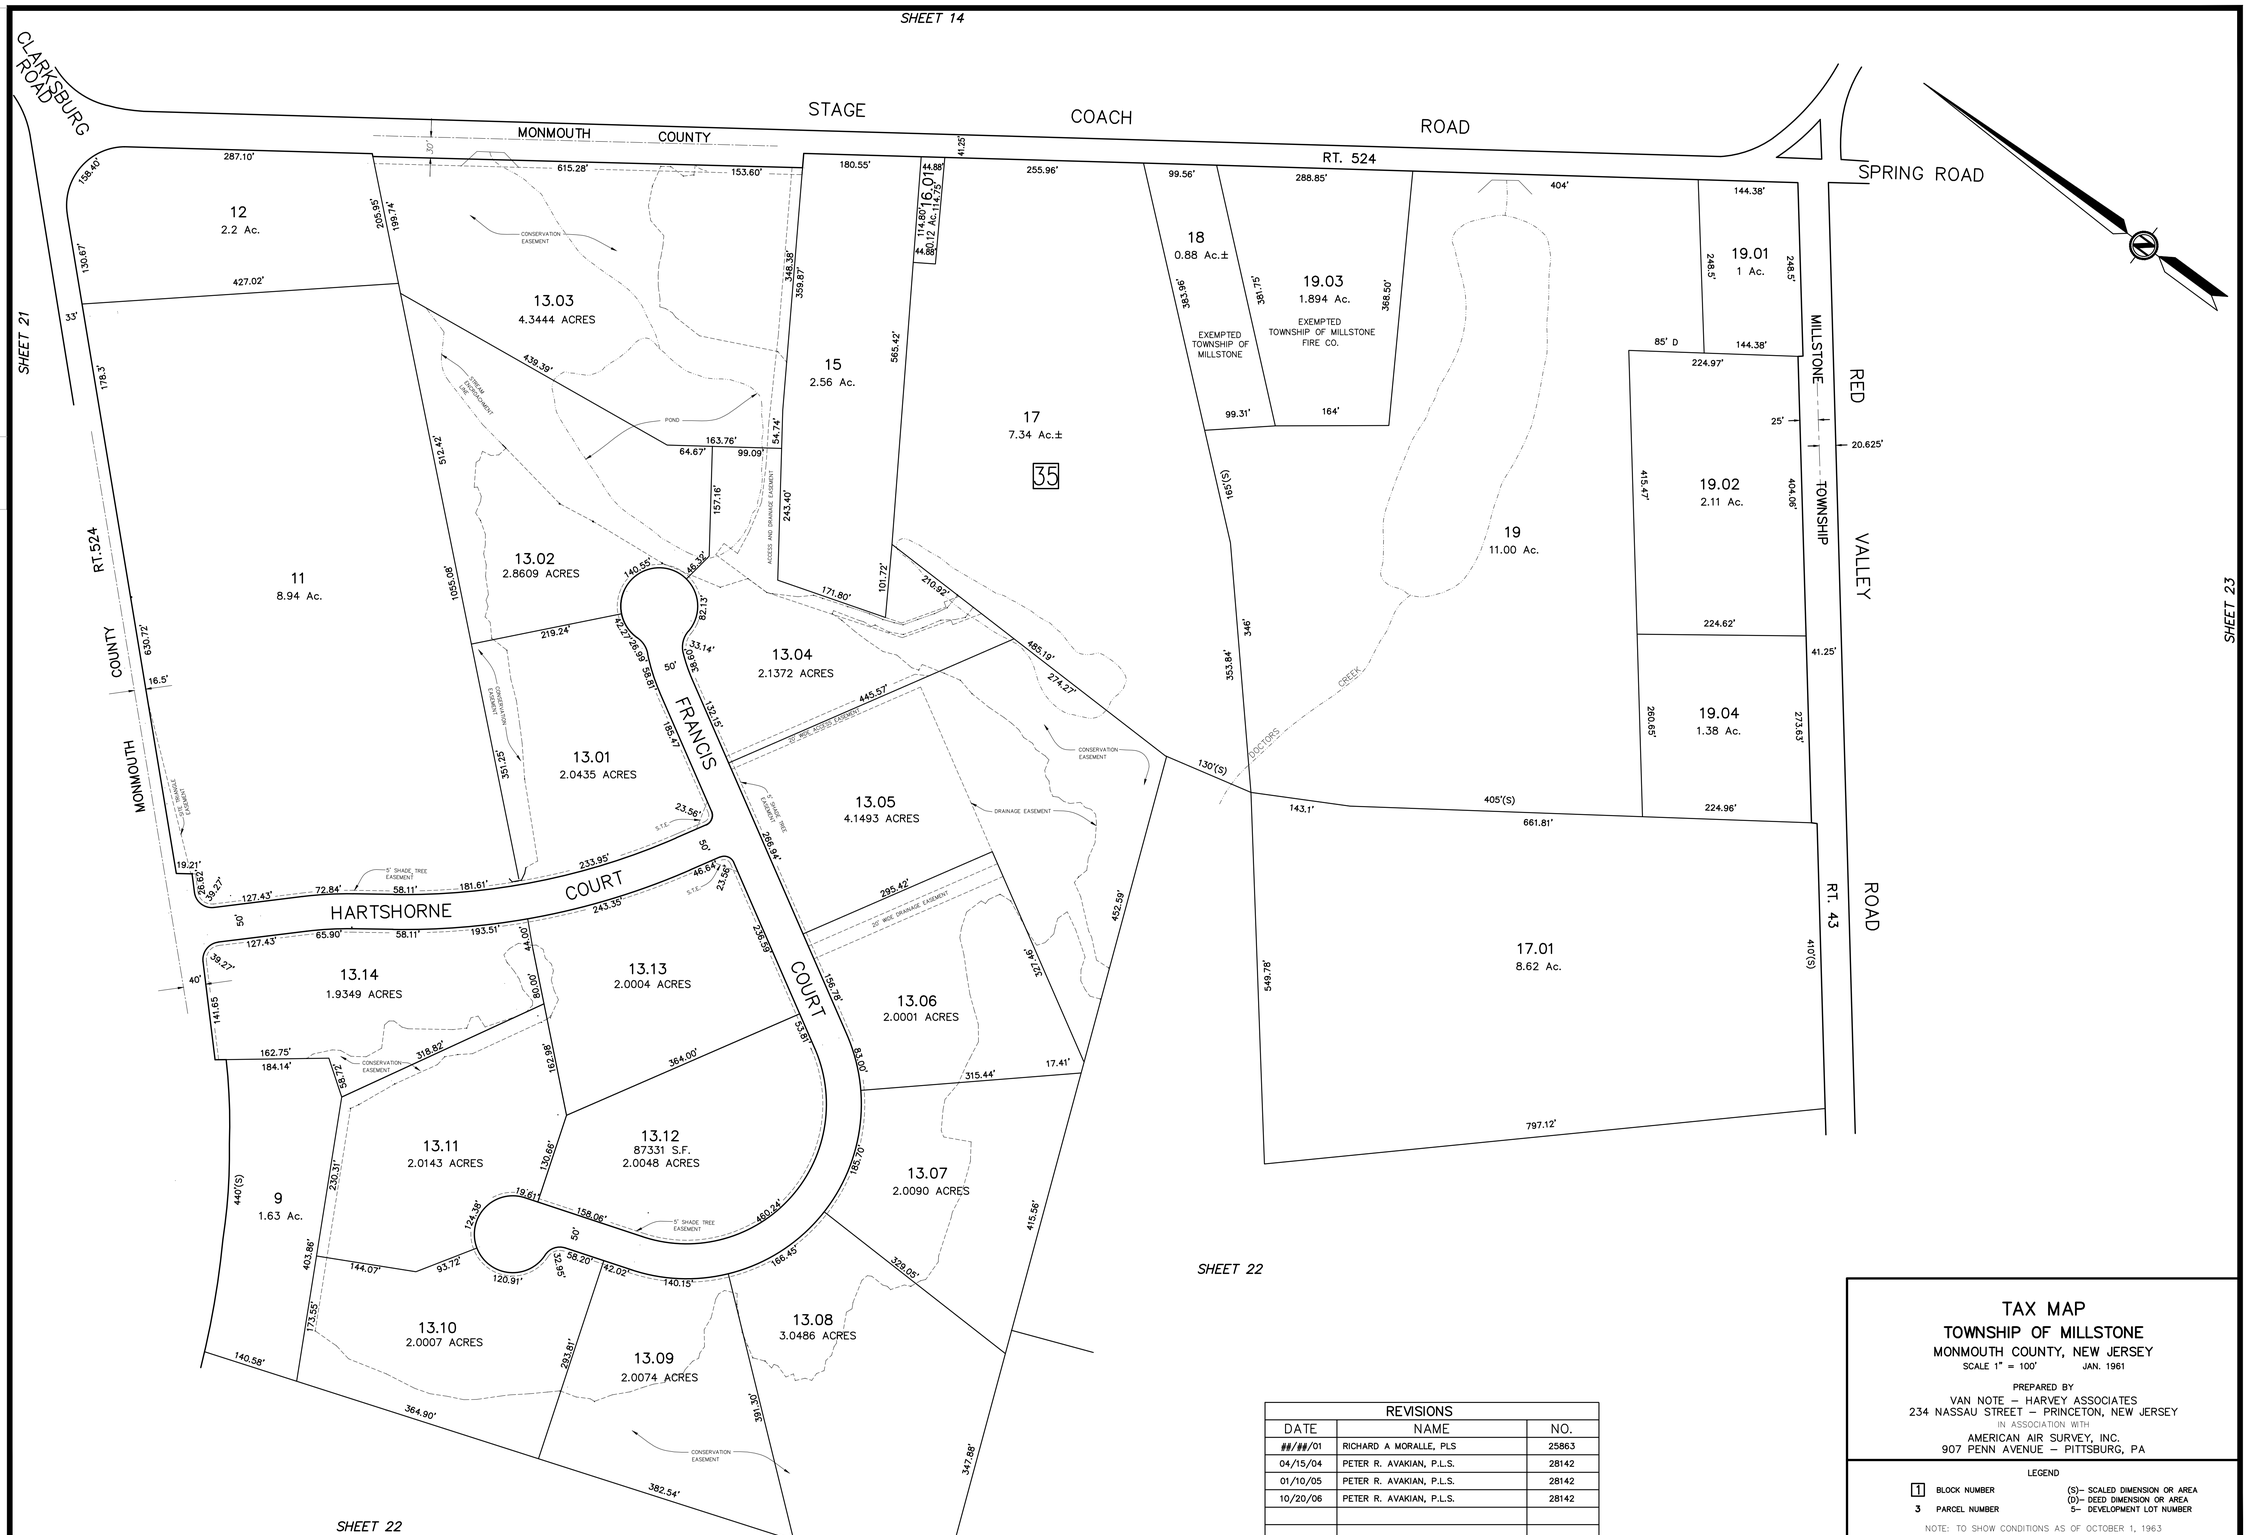

REVISIONS		
DATE	NAME	NO.
##/##/01	RICHARD A MORALLE, PLS	25863
04/15/04	PETER R. AVAKIAN, P.L.S.	28142
01/10/05	PETER R. AVAKIAN, P.L.S.	28142
10/20/06	PETER R. AVAKIAN, P.L.S.	28142

TAX MAP

TOWNSHIP OF MILLSTONE

MONMOUTH COUNTY, NEW JERSEY

SCALE 1" = 100' JAN. 1961

PREPARED BY
VAN NOTE – HARVEY ASSOCIATES
234 NASSAU STREET – PRINCETON, NEW JERSEY
IN ASSOCIATION WITH
AMERICAN AIR SURVEY, INC.
907 PENN AVENUE – PITTSBURG, PA

LEGEND

1 BLOCK NUMBER
3 PARCEL NUMBER

(S)– SCALED DIMENSION OR AREA
(D)– DEED DIMENSION OR AREA
5– DEVELOPMENT LOT NUMBER

NOTE: TO SHOW CONDITIONS AS OF OCTOBER 1, 1963